



**THE PORT AUTHORITY
OF NY & NJ**

Peter K. Sweeney
ENGINEERING PROGRAM MANAGER
WORLD TRADE CENTER
D. Sweeney
CHIEF MECHANICAL ENGINEER

Engineering Department
Design Division

The World Trade Center Electrical/HVAC Upgrade Program

Title

TOWER ONE AND TOWER TWO
LOW VOLTAGE SUBSTATIONS
CONSTRUCTION AND
INSTALLATION
PLUMBING AND SPRINKLER

SUBSTATION SS-75W
TOWER TWO
REMOVAL PLANS


No.	Date	Revision	Approved
-----	------	----------	----------

This drawing subject to conditions in contract.
All inventions, ideas, designs and methods
herein are reserved to Port Authority and may not
be used without its written consent.

W.B. R.L. H.M.C.D.
Designed by Drawn by Checked by

5/1/95 Scale AS NOTED

Contract Number **TC-802.071** Drawing Number **PSP-12**

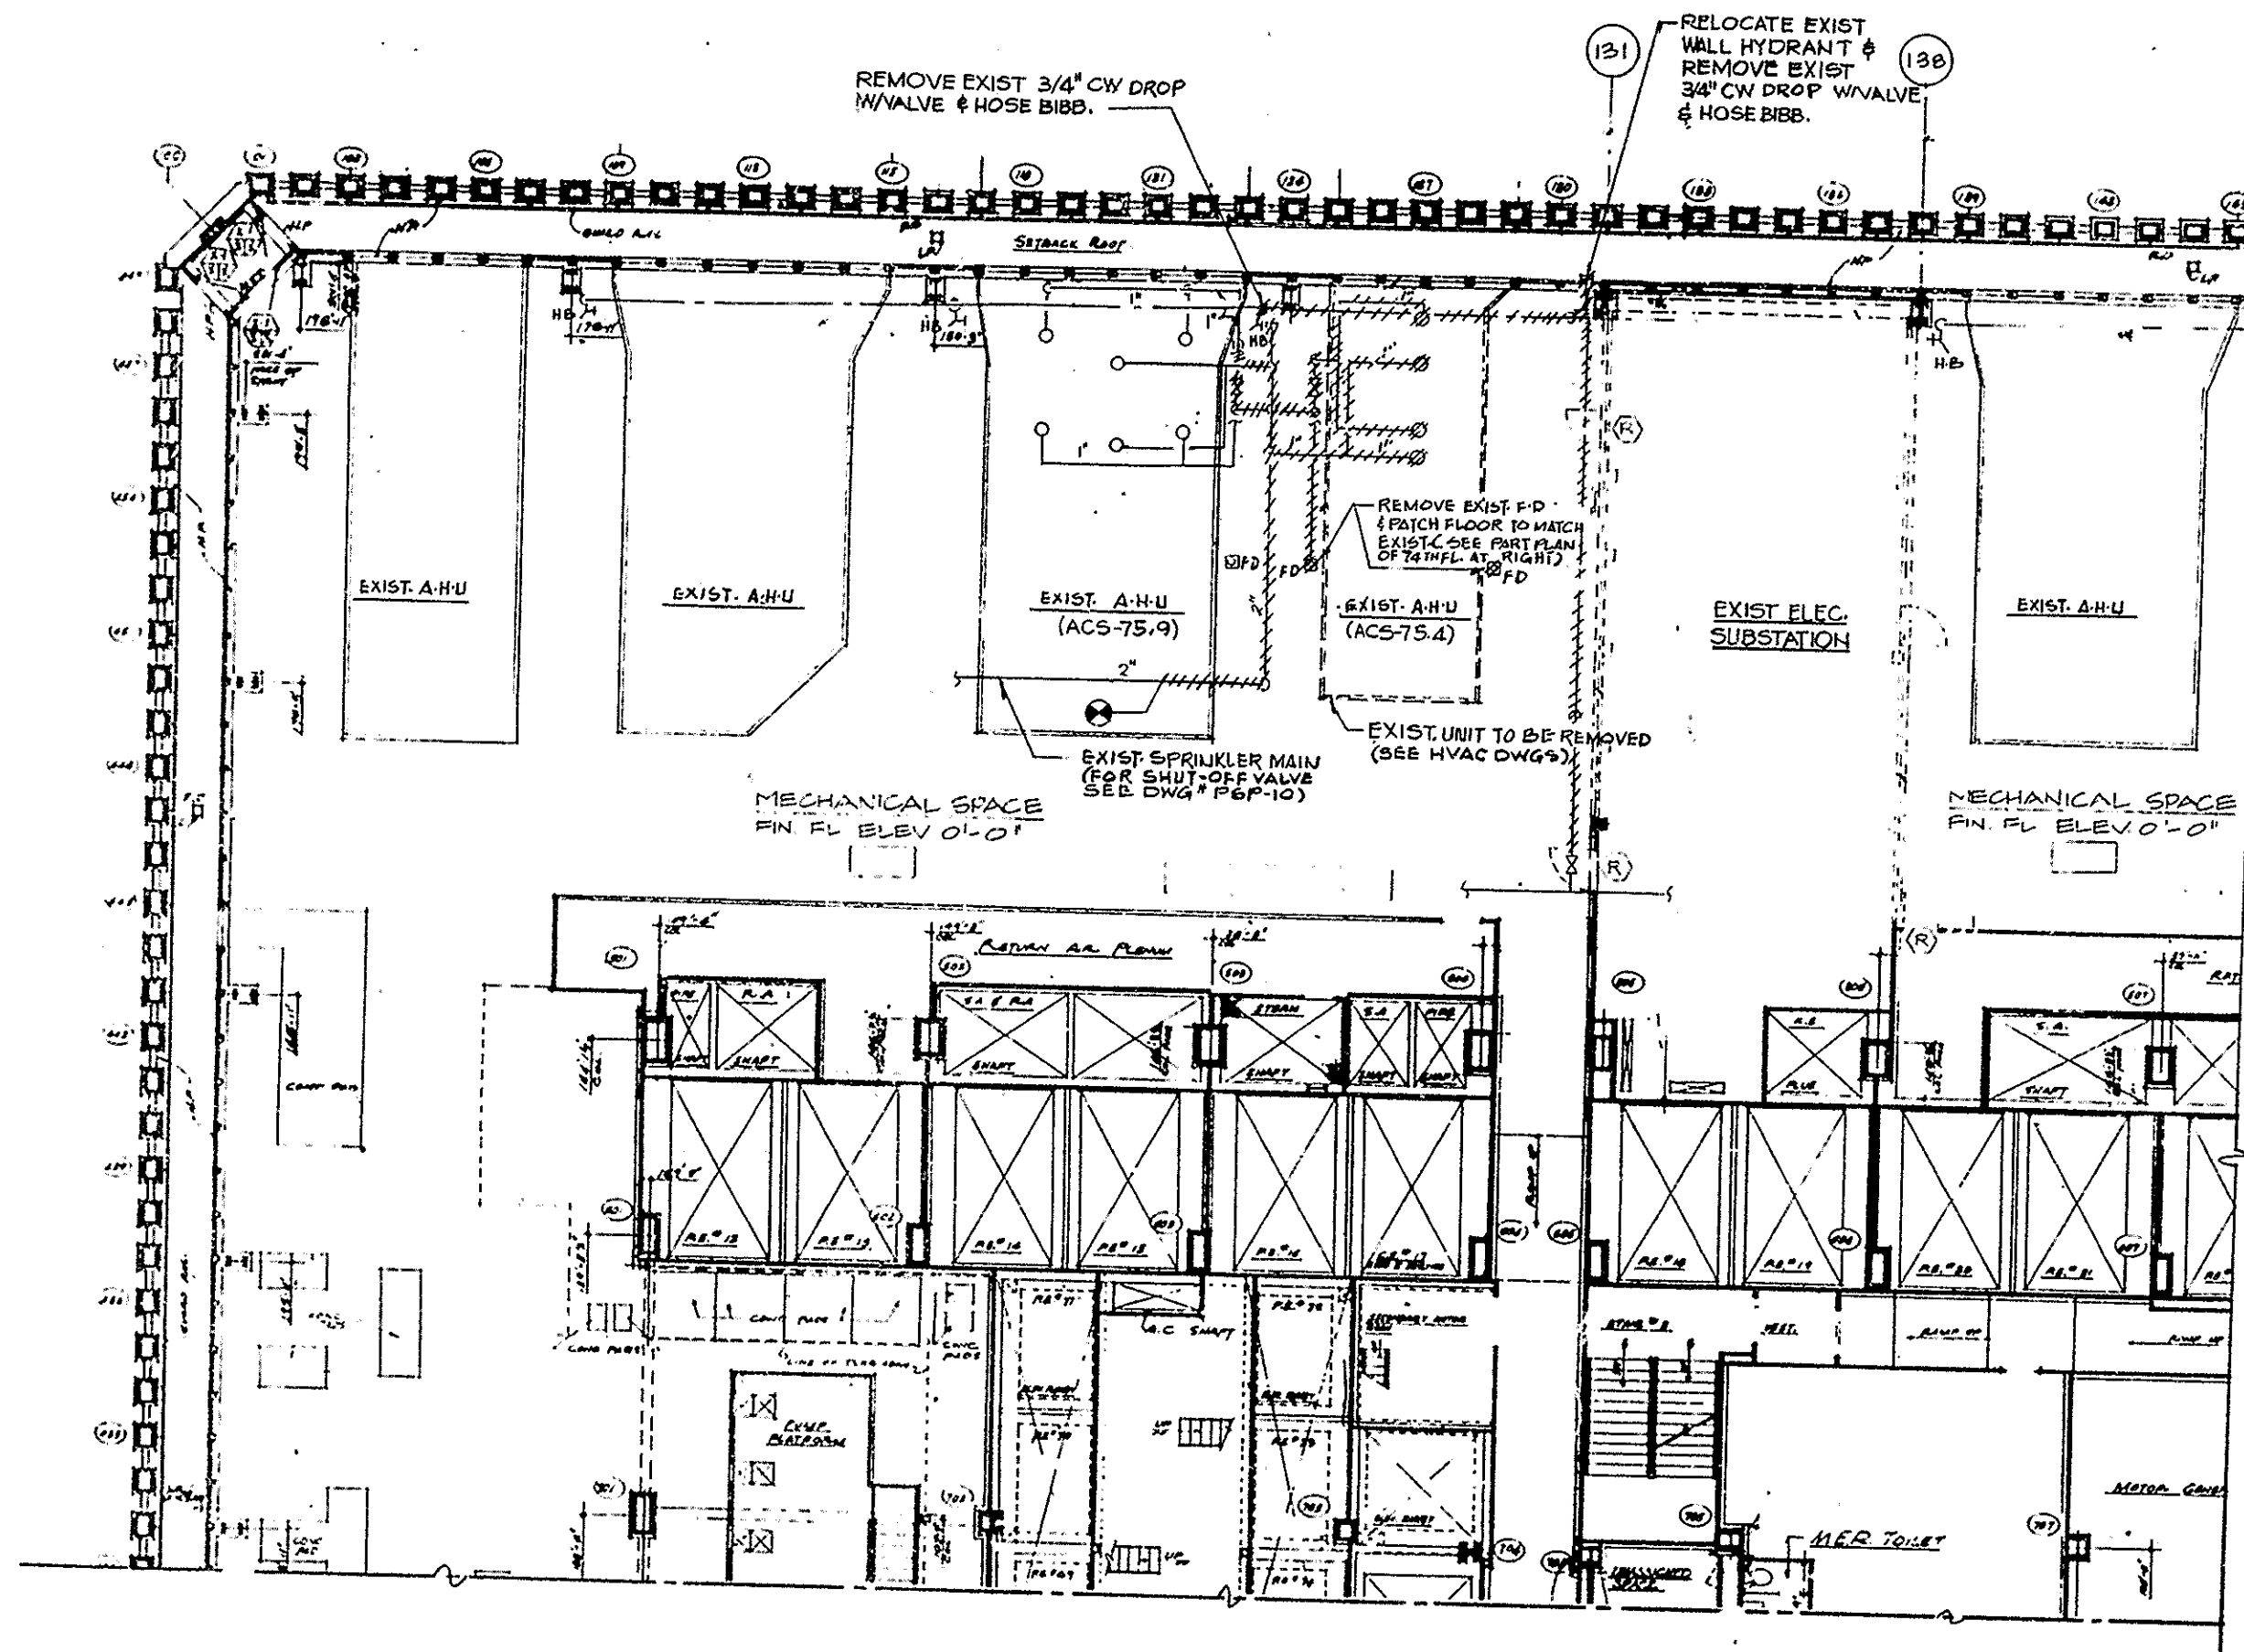

I HEREBY CERTIFY THAT THIS IS A TRUE AND CORRECT COPY OF ONE OF THE CONTRACT DRAWINGS CONSTITUTING A PART OF CONTRACT NO. WTC-802071 IN THE FORM IN WHICH SAID DRAWINGS EXISTED AT THE TIME THE SAID CONTRACT WAS EXECUTED BY THE PARTY.

DATE 6/22/95 Sultan A. Adam
SPEC. WRITER

DATE 8/5/95 Peter K. Greeney
ENGINEER OF DESIGN

KEY PLAN
NO SCALE